Twickenham Town Centre | Street Scene and Highways Scheme

King Street - Banned right turn Proposed sign location plan

The proposed scheme for the town centre includes the prohibition of the right turn from King Street into Water Lane during the weekday peak periods. The restriction will mean vehicles are not able to turn right into Water Lane from King Street on Monday to Friday during 7.30 – 9.30 am and 4.30 – 6.30 pm and this will be enforced by CCTV. The proposed sign requires approval from the Department for Transport which is currently being sought.

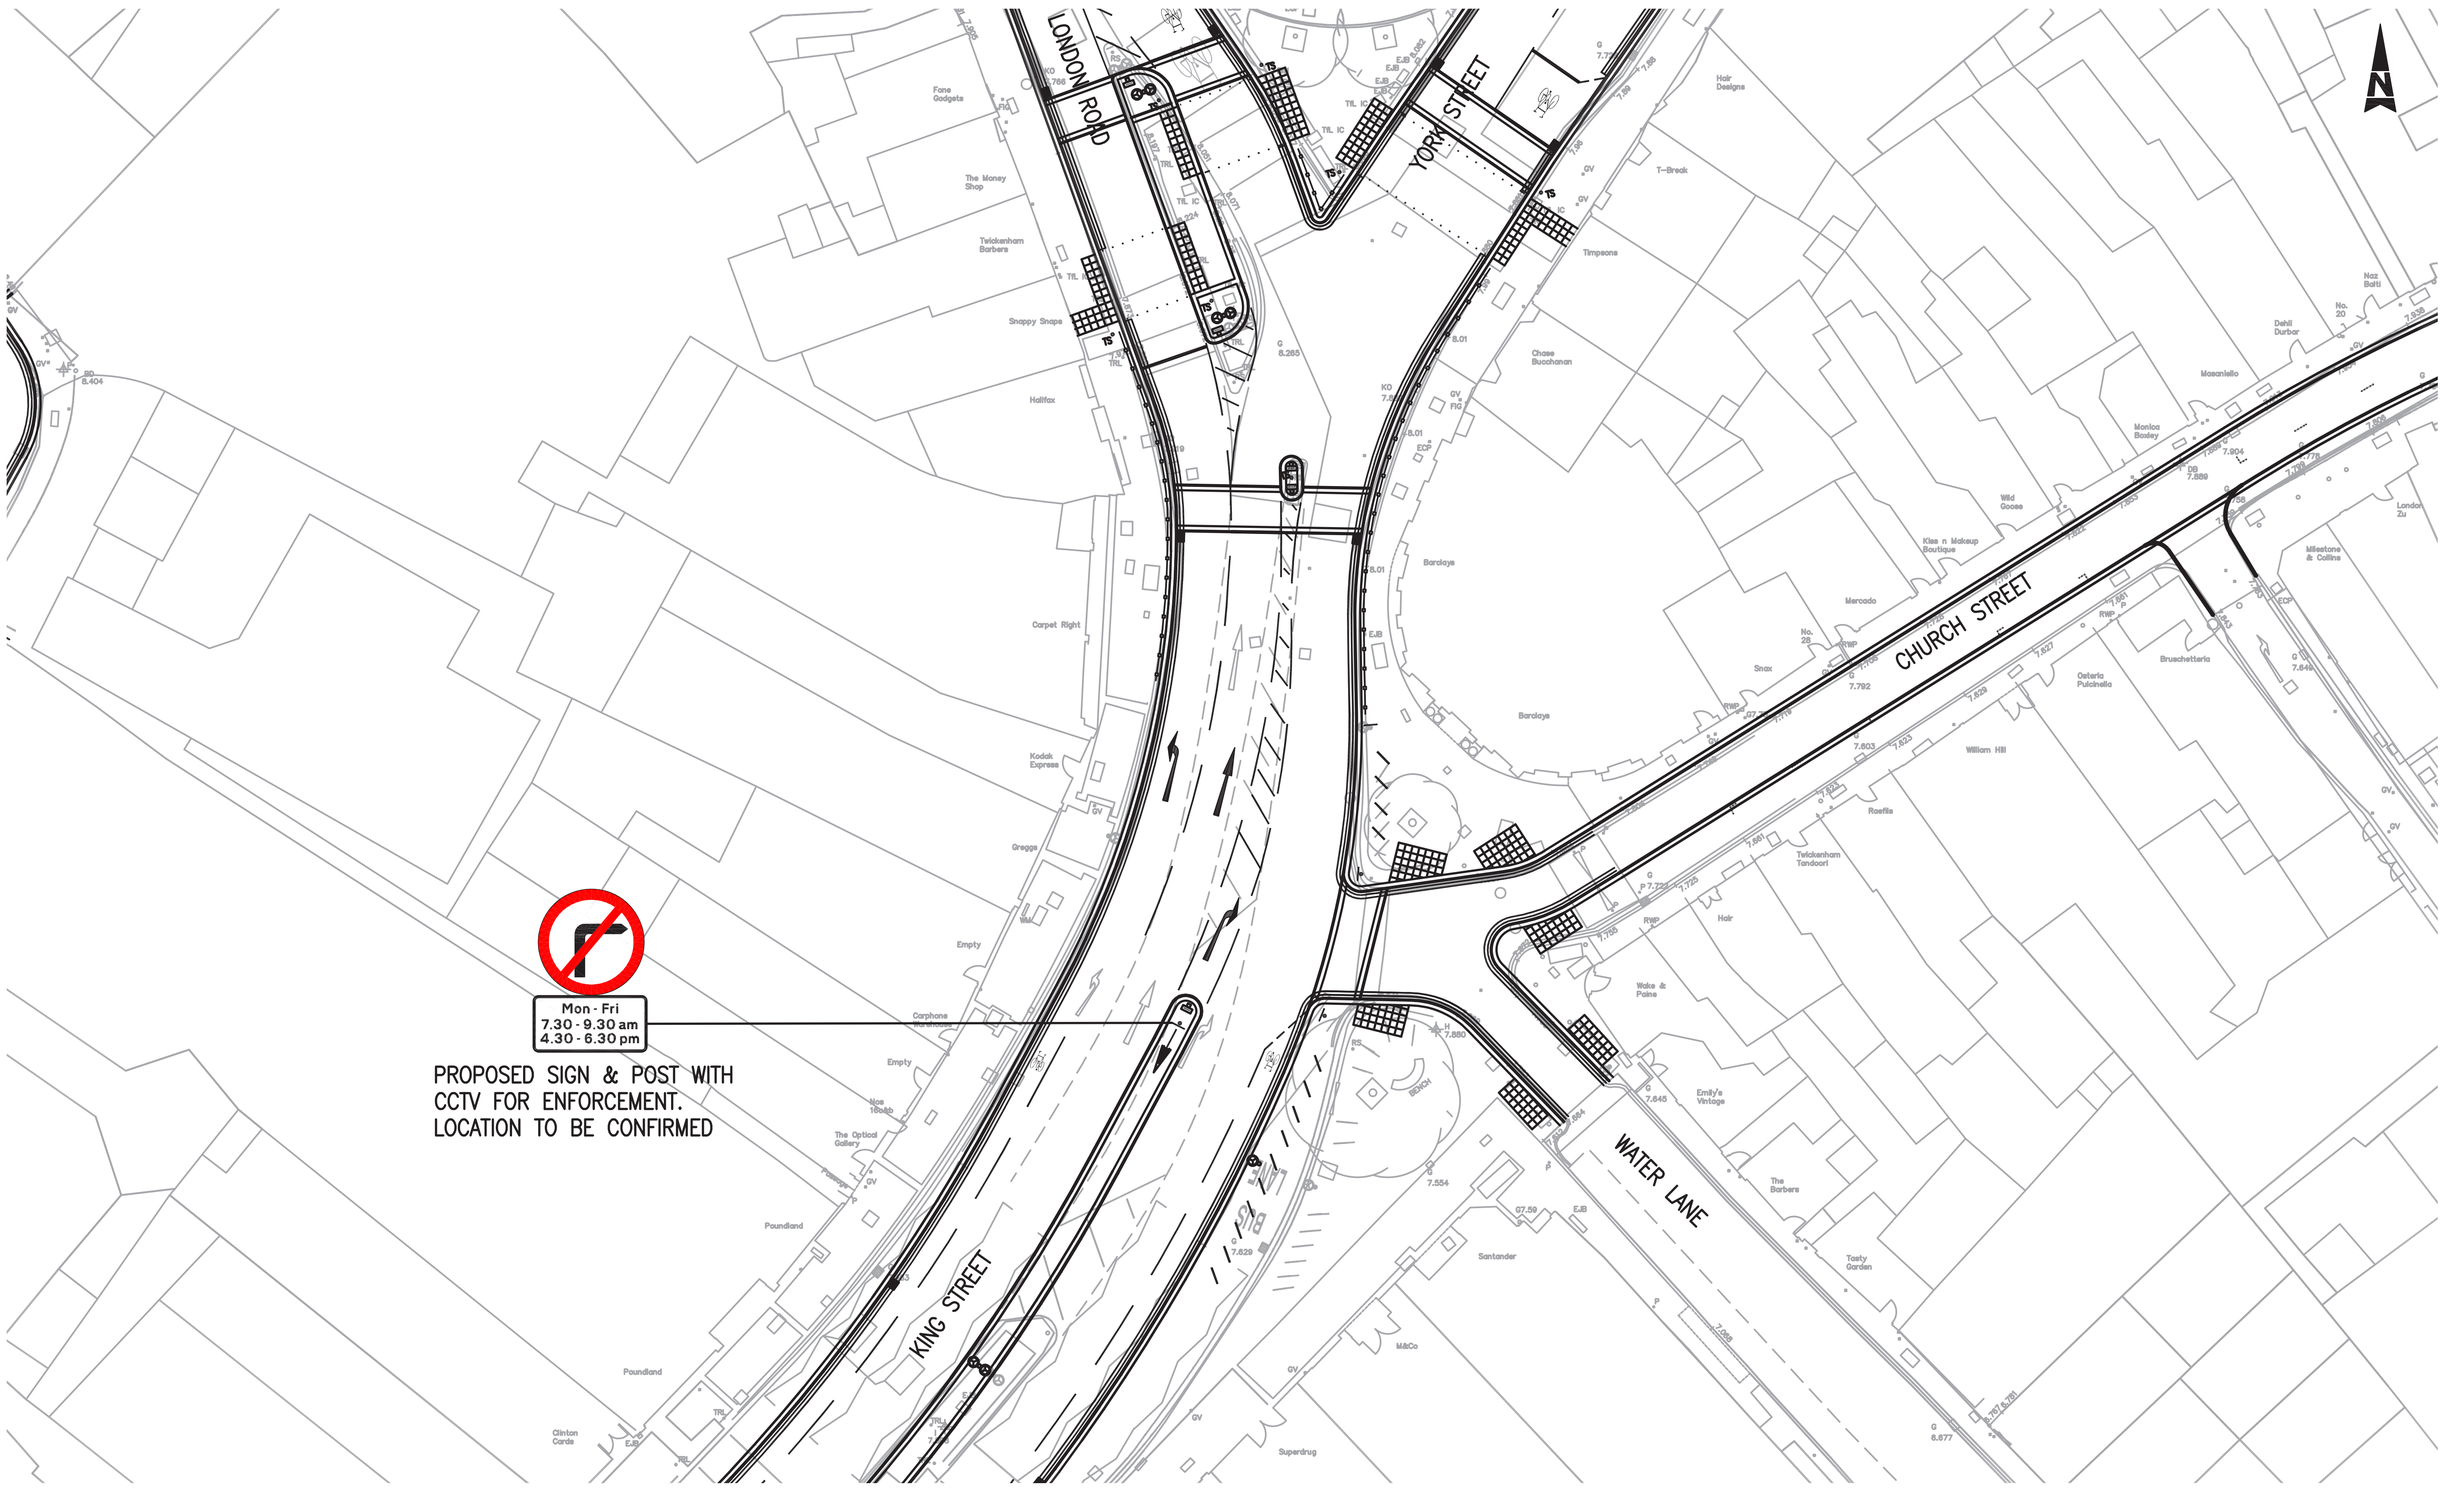

King Street South Side

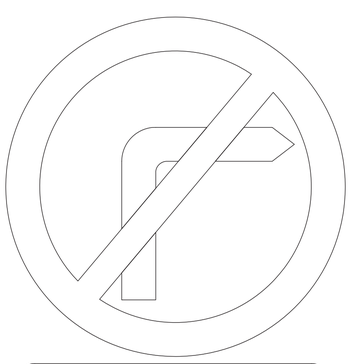

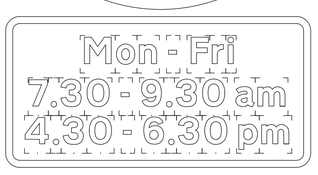

Sign Reference	612
Height	450mm
Width	450mm
Area	0.16 sq.m
Material	Class RA2
Mount Height	2300

Scheme Ref.	Twickenham Town Centre		
Sign Ref.	638 variant	x-height	25.0
Letter colour	BLACK	SIGN FACE	
Background	WHITE	Width	405mm
Border	BLACK	Height	200mm
Material	Class RA2	Area	0.08sq.m

Proposed signs

ATKINS

Board 2	Date: 2013