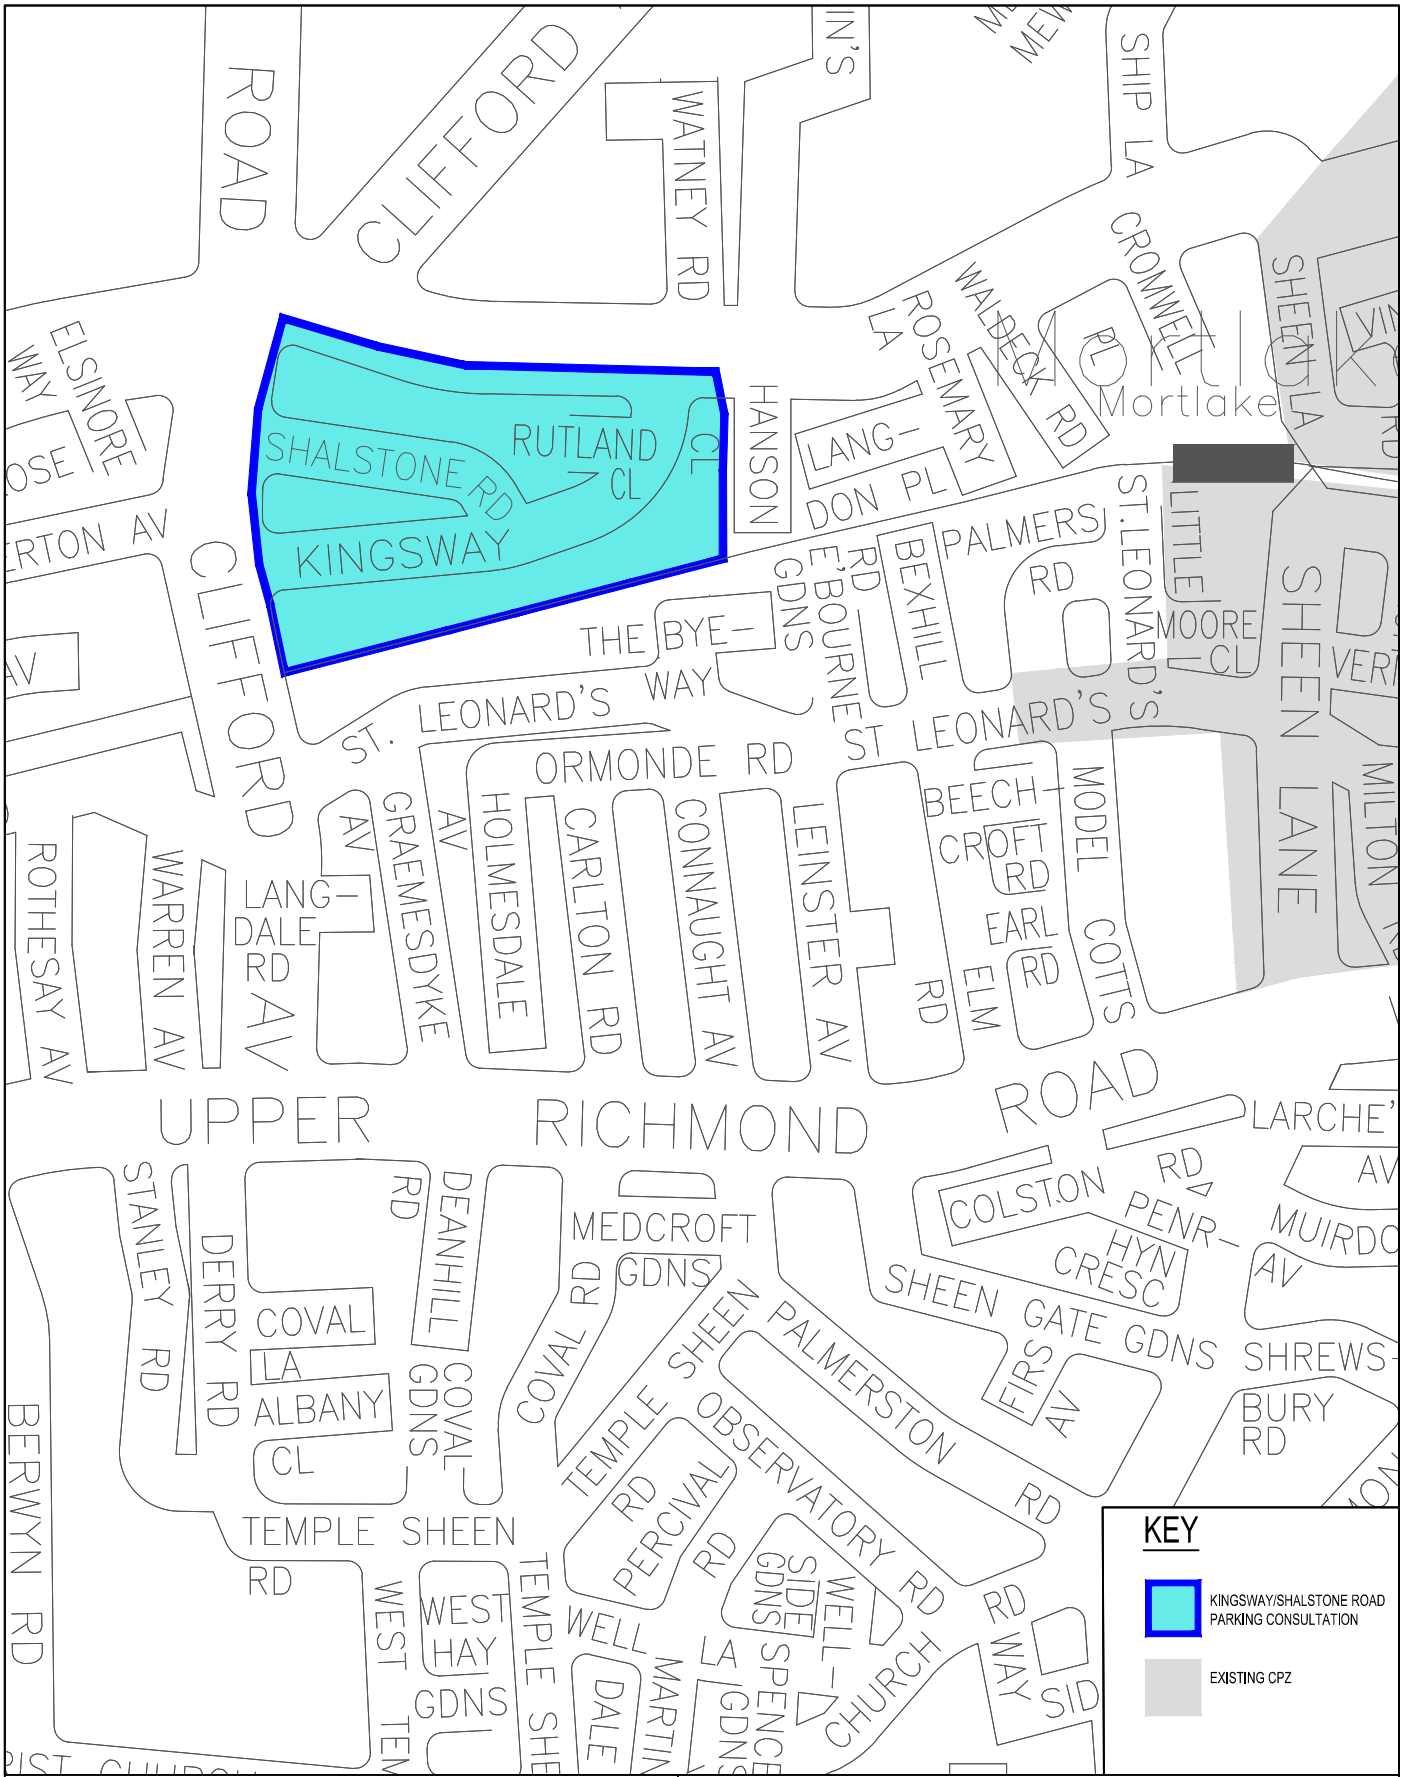

"This map is reproduced from Ordnance Survey material with the permission of the Controller of Her Majesty's Stationery Office © Crown copyright. Unauthorised reproduction infringes Crown copyright and may lead to prosecution or civil proceedings 100019441 [2018]."

CLIENT	LONDON BOROUGH OF RICHMOND UPON THAMES
PROJECT	KINGSWAY/SHALSTONE ROAD PARKING CONSULATION
DRAWING TITLE	CONSULTATION PLAN

LONDON BOROUGH OF RICHMOND UPON THAMES

Draft	
Issue	

REVISION	DRAWN BY	DESIGNED BY	CHECKED BY	APPROVED BY
	CRW 09/18	CRW 09/18	MP 09/18	MG 09/18

Scale (at A4 size) N.T.S

ISSUING OFFICE	TWICKENHAM	DRAWING NUMBER	REVISION
TELEPHONE	08456 122 660	KSRPC-CON-01	–