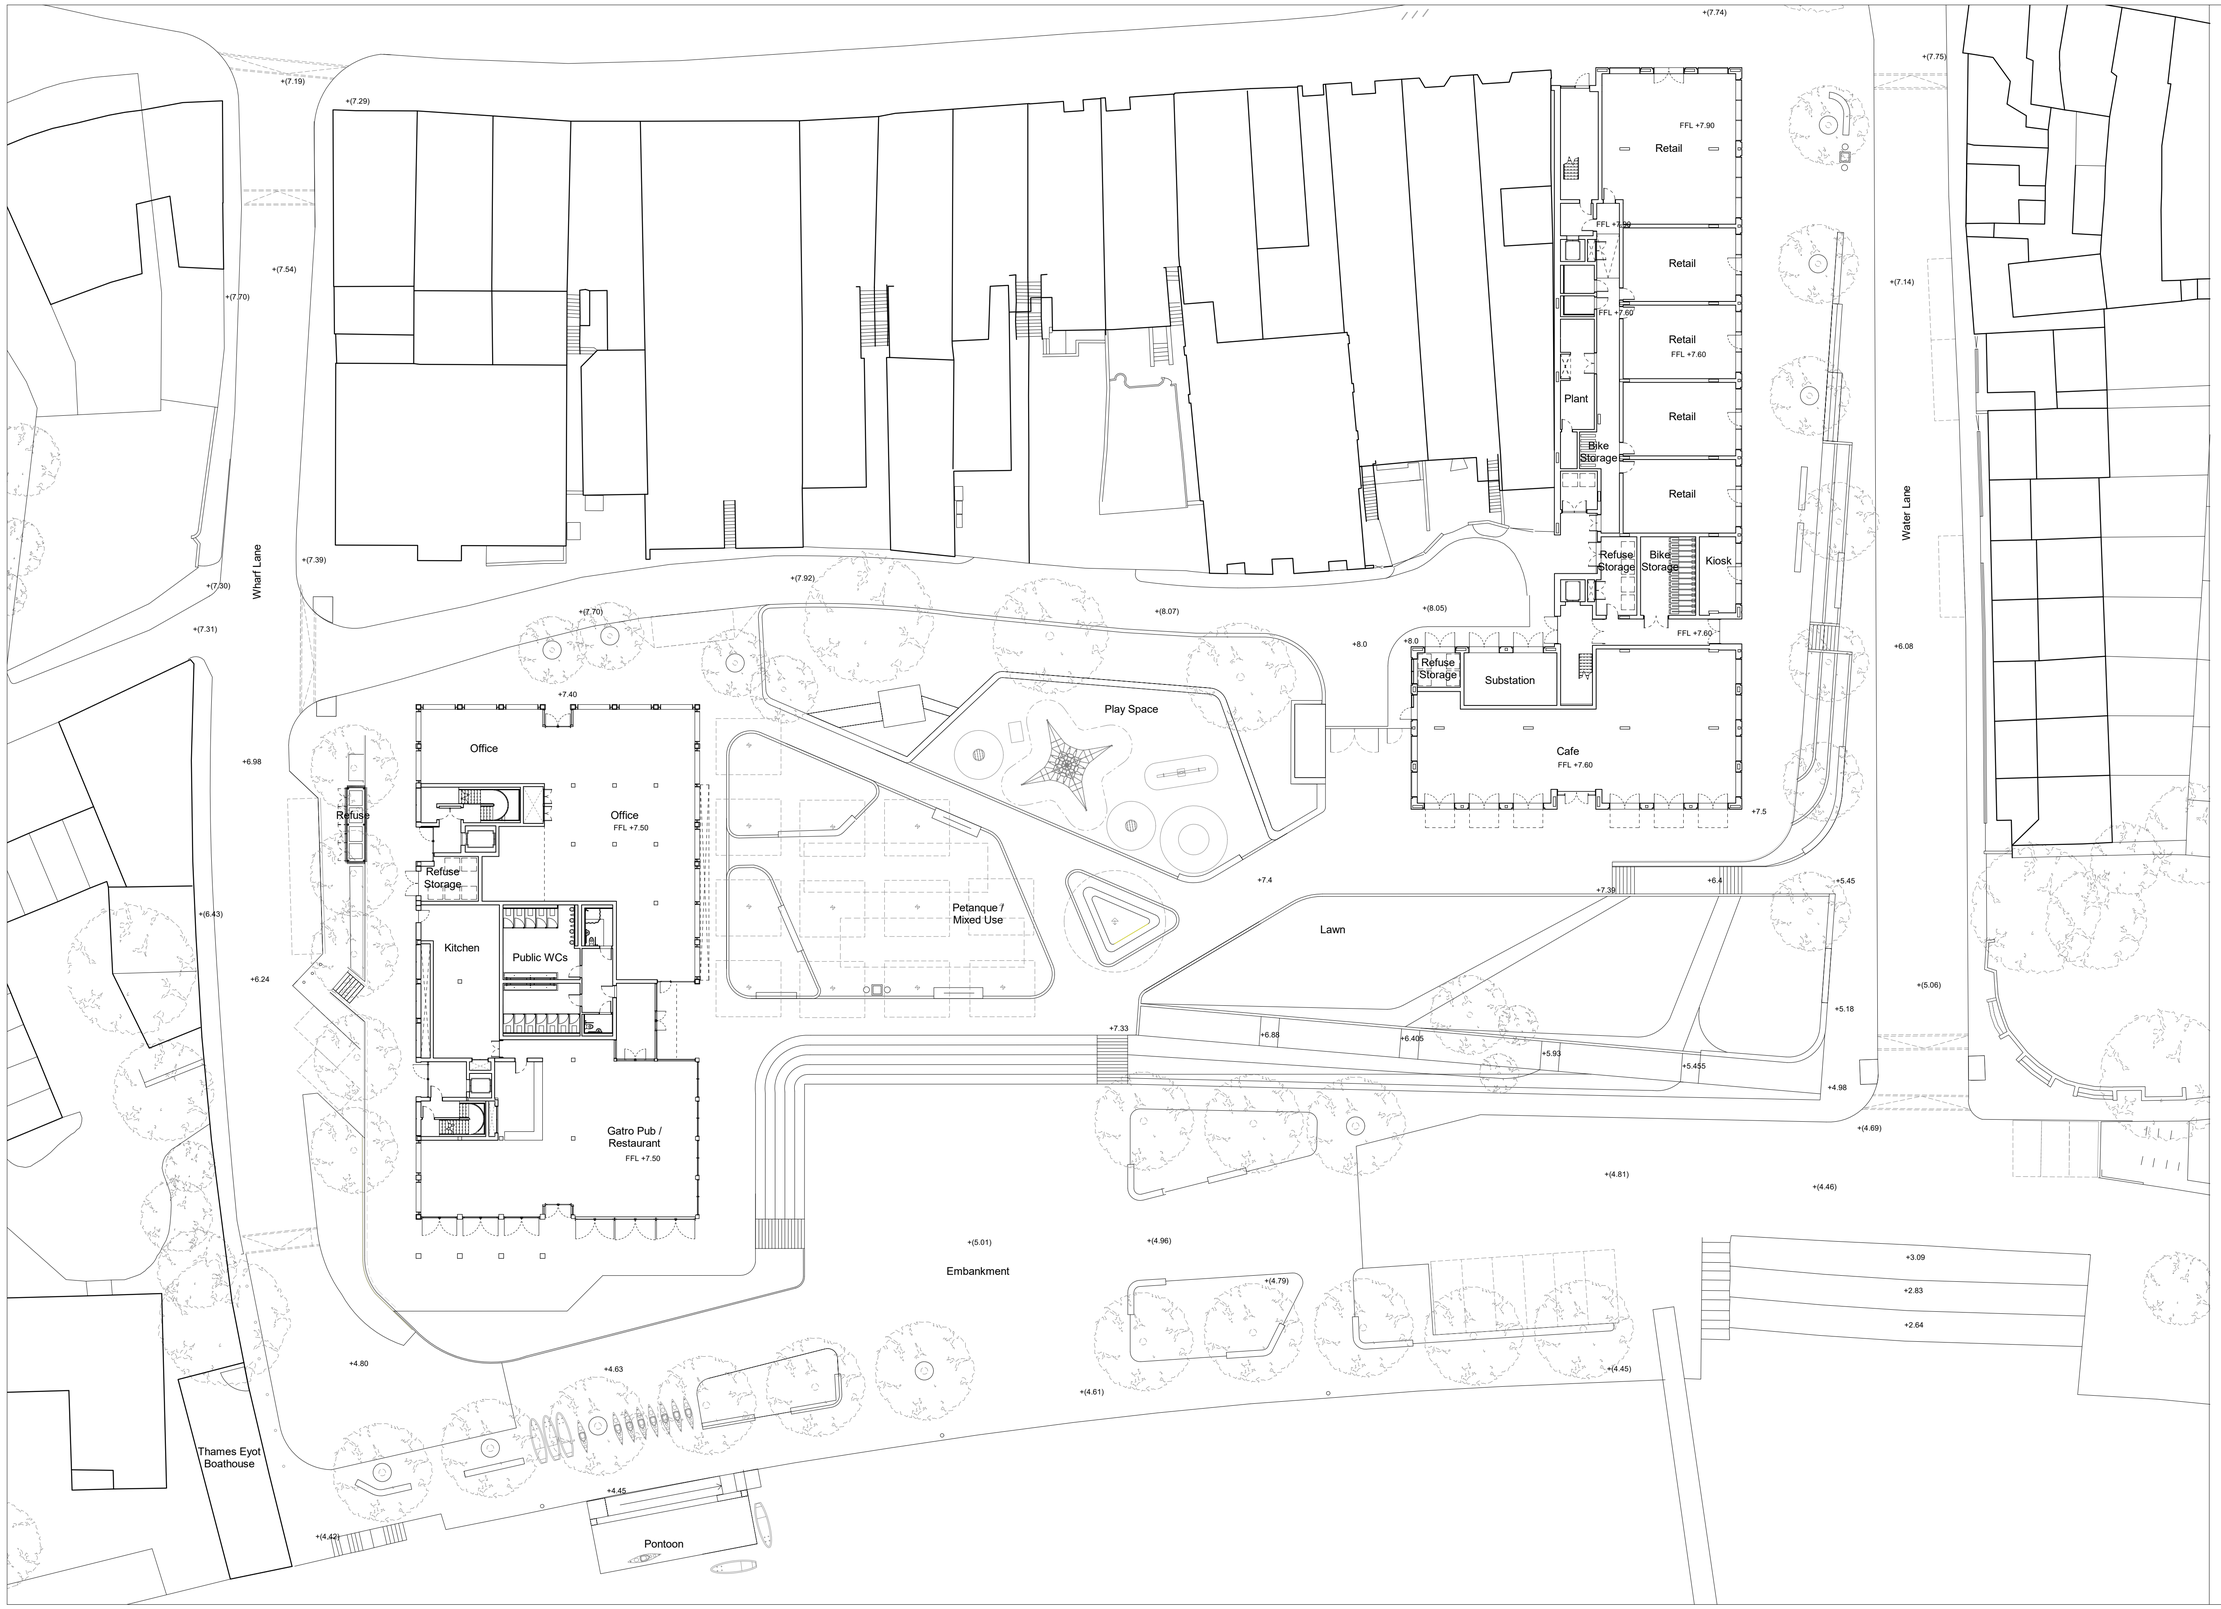

Date	Rev.	Description	Approved By
10/08/2021	C02	M161 - Reissue of Planning Drawings to Address Planning Officers' Comments	MB

Date	Rev.	Description	Approved By

N

PLANNING

Scale at 1:250

0 2 5 10m

Project	Twickenham Riverside	Code TRS	
Subject	Proposed Ground Floor GA Plan		
Architects	Hopkins Architects Limited 27 Broadley Terrace, London, NW1 6LG T: 020 7724 1751 E: mail@hopkins.co.uk		

File Name	Number	Rev.
TRS-HAL-ZZ-00-DR-A-	**2500**	**C02**
Date 06/08/21	Scale 1 : 250	at A1

© Copyright Hopkins Architects Limited. Registered in England number: 11779559 Registered address: 27 Broadley Terrace London NW1 6LG Do Not Scale. Use Figured Dimensions Only. All Dimensions to be checked on site. Original Drawing Size A1 (L)