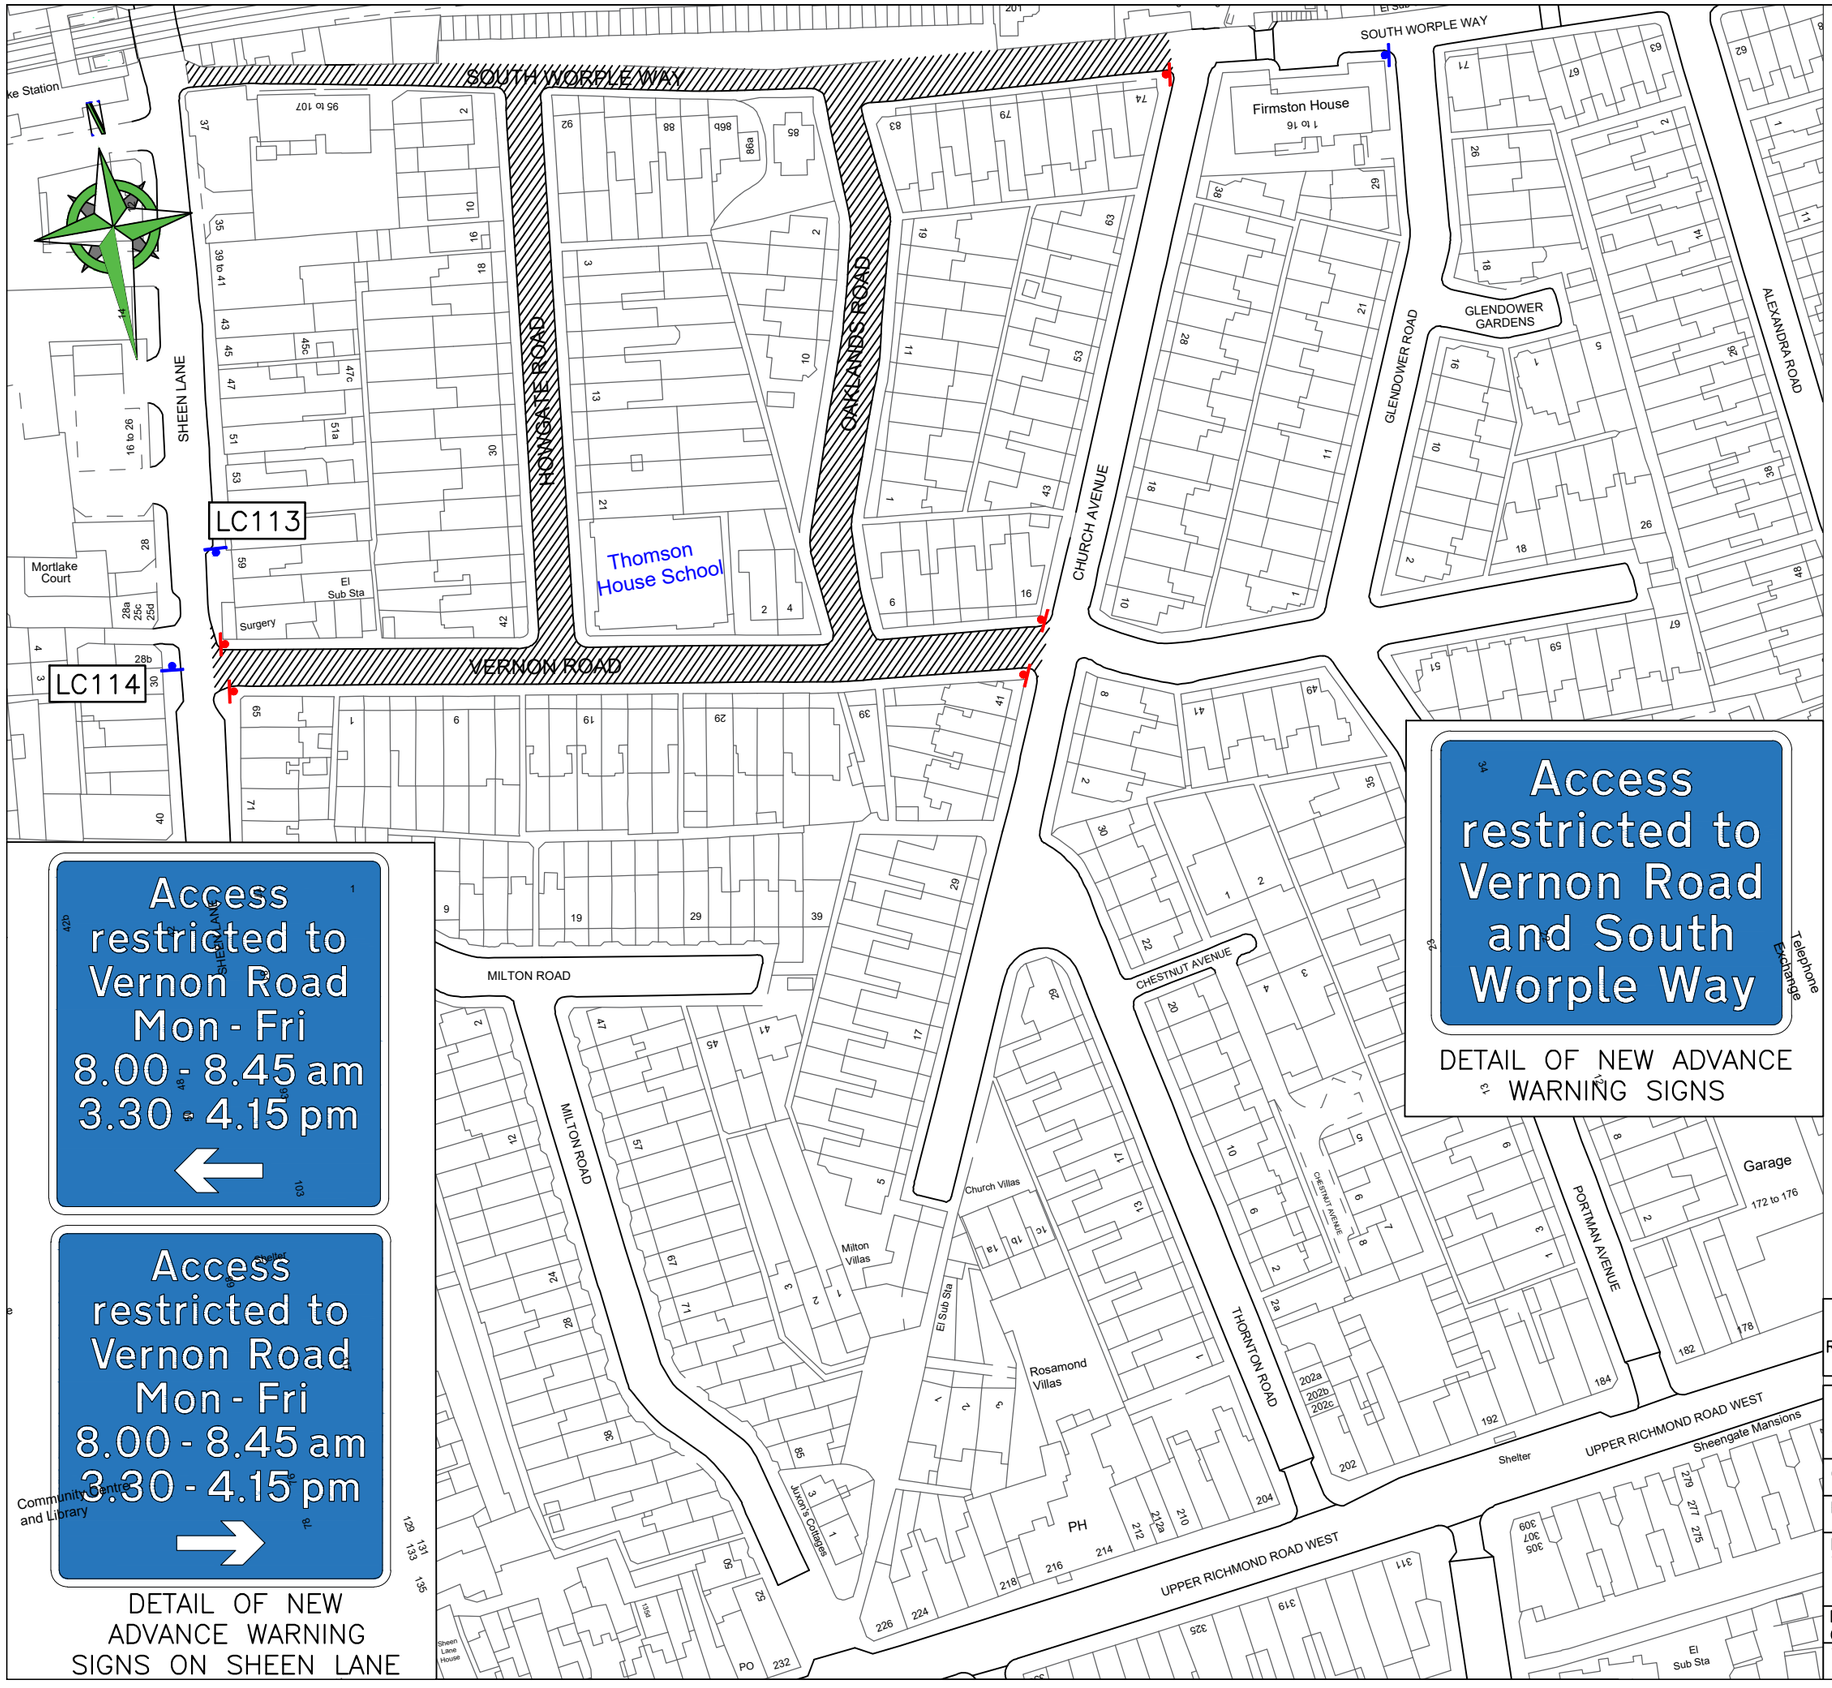

Access restricted to Vernon Road Mon - Fri 8.00 - 8.45 am 3.30 - 4.15 pm

Access restricted to Vernon Road Mon - Fri 8.00 - 8.45 am 3.30 - 4.15 pm

DETAIL OF NEW ADVANCE WARNING SIGNS ON SHEEN LANE

Access restricted to Vernon Road and South Worple Way

DETAIL OF NEW ADVANCE WARNING SIGNS

Mon - Fri
8.00 - 8.45 am
3.30 - 4.15 pm
except SS19
permit holders

DETAIL OF NEW SCHOOL STREET SIGN

NEW SS SIGN TO BE MOUNTED ON NEW POSTS

NEW ADVANCE WARNING SIGNS ON NEW POSTS OR EXISTING LC

EXTENTS OF SCHOOL STREET

"This map is reproduced from Ordnance Survey material with the permission of the Controller of Her Majesty's Stationery Office © Crown copyright. Unauthorised reproduction infringes Crown copyright and may lead to prosecution or civil proceedings 100019441 [2023]."

REVISION	AMENDMENT	JD 14/01/22 DRAWN BY AND DATE	JD 14/01/22 DESIGNED BY AND DATE	LL/LF NOV.'22 CHECKED BY AND DATE	LL 13/03/23 APPROVED BY AND DATE
–	–				

LONDON BOROUGH OF RICHMOND UPON THAMES

DRAFT ISSUE ✓ SCALE (AT A3 SIZE) 1:1250

CLIENT	LONDON BOROUGH OF RICHMOND UPON THAMES
PROJECT	SCHOOL STREETS – PHASE 3
DRAWING TITLE	THOMSON HOUSE SCHOOL VERNON ROAD
ISSUING OFFICE	TWICKENHAM
TELEPHONE	020 88911411
DRAWING NUMBER	2381-SSP3-GA-SS19
REVISION	–